GRAPHIC SCALE
50 0 25 50 100 200
(IN FEET)
1 inch = 200 ft.

NOTE:
1.) PHASE 3 TROUGH FUTURE PHASES ±8 WILL INCORPORATE THE CONSTRUCTION OF INDIVIDUAL UNITS, DUPLEXES AND DRIVEWAYS BASED ON SALES.
2.) EACH PHASE IS INTENDED TO BE DIVIDED INTO STAGES THAT ARE UNDER 5 ACRES IN SIZE. THE PURPOSE OF THIS DIVISION IS TO PREVENT LARGE AREAS OF LAND FROM BEING OPENED WITHOUT BEING STABILIZED.

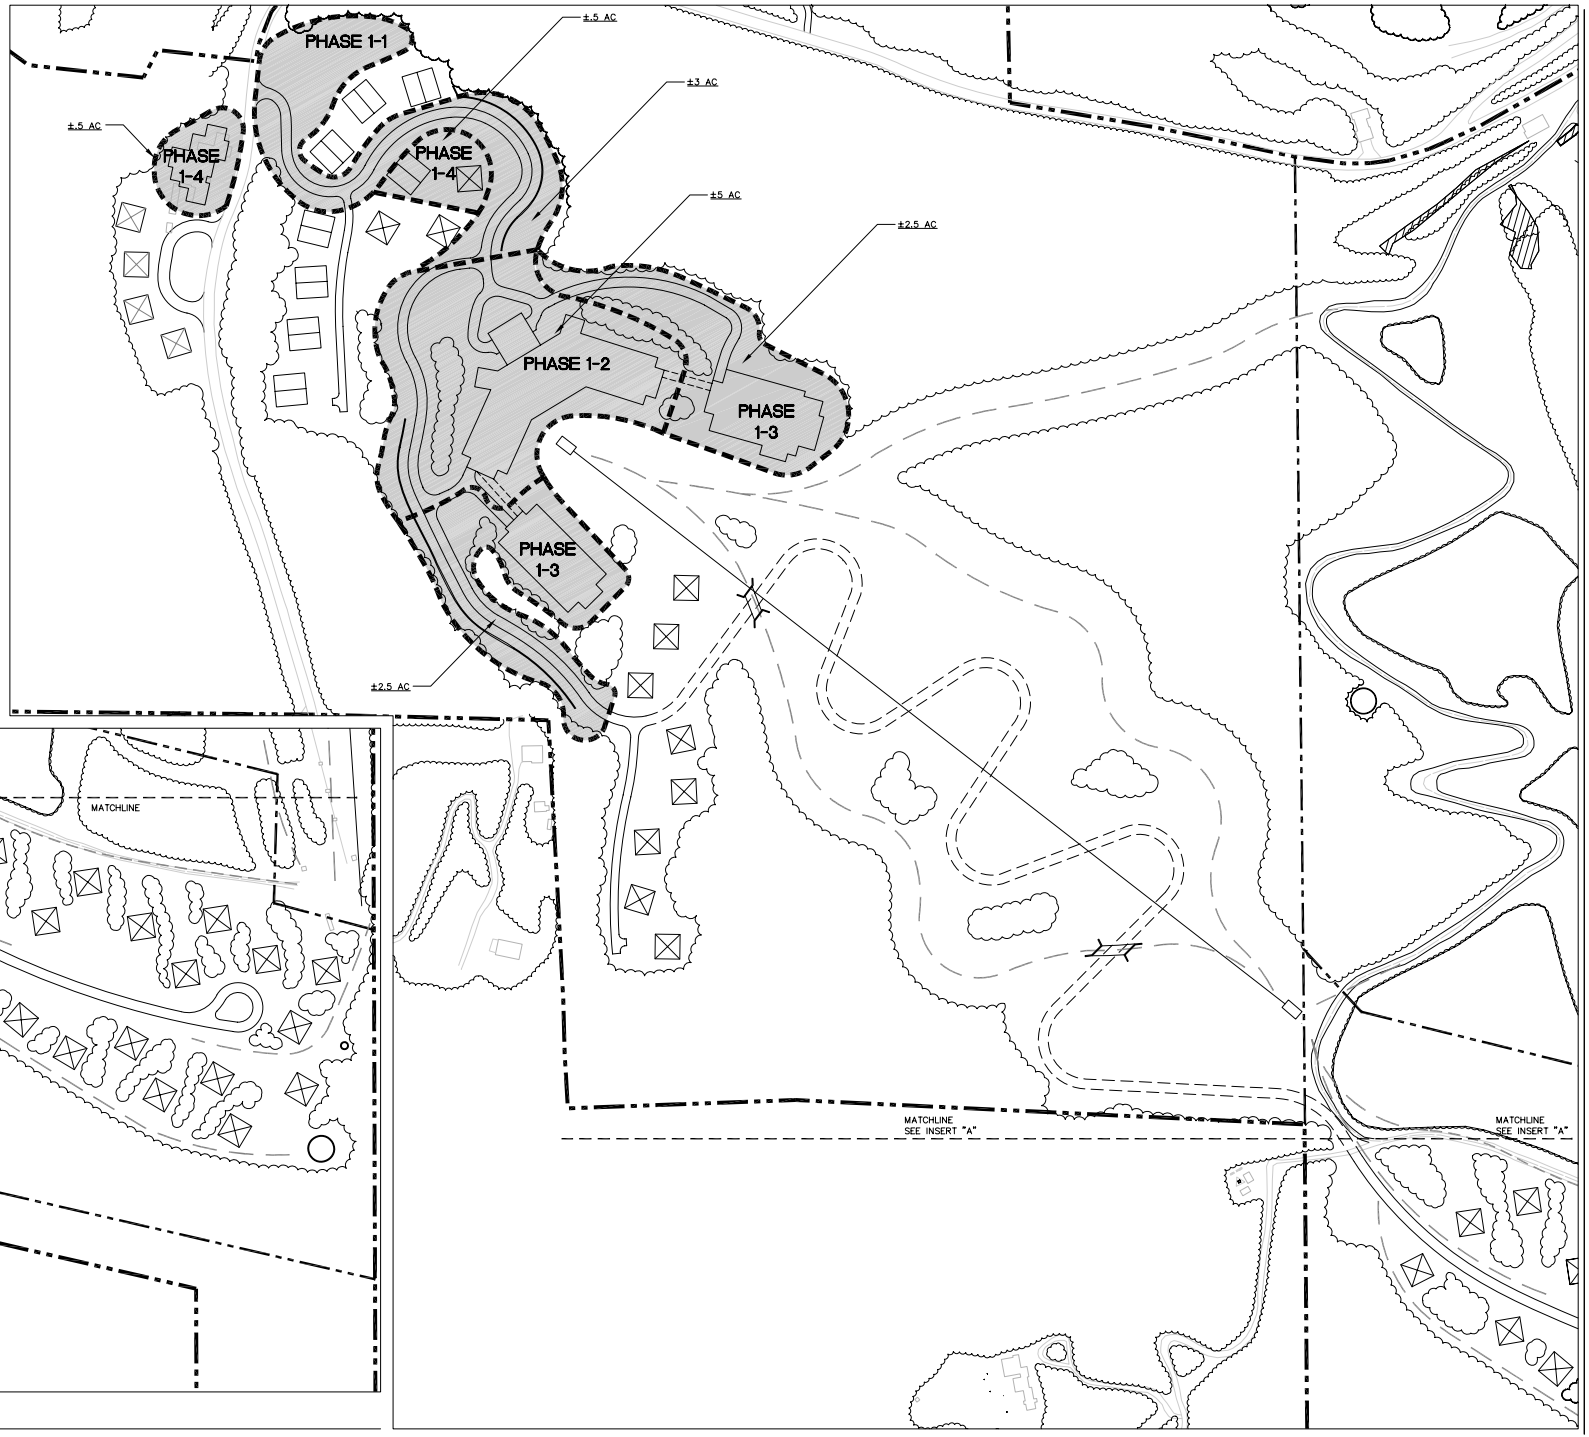

INSERT "A"

the LA group
Landscape Architecture and Engineering, P.C.
40 Long Alley
Saratoga Springs
New York 12866
518/587-8030
Telefax 518/587-0159

Unauthorized alteration or addition to this document is a violation of Section 7209 of the New York State Education Law.

© the LA Group 2007

Design DRC
Drawn RAB
Checked DRC

Engineering Consultant:
McHale, Duhamel, P.C.
P.O. Box 237, 324 Broadway
Saratoga Springs, NY 12866
518/584-7388

Traffic Consultant:
Creighton Manning Eng., LLP
Albany, NY 12205-1682
518/456-5388

Survey Consultant:
Nagel Eng. & Surveying, PC
P.O. Box 838
Gansevoort, NY 12455
518/584-3400

Golf Course Architect:
Gary Grandgeorge and Assoc.
P.O. Box 1
St. Simons Island, GA 31522
912/638-3879

Hydrogeologic Consultant:
Hydro Geo Group
P.O. Box 1, Fort Ann, NY 12065
518/746-3995

Recreation Planning:
LS Group
P.O. Box 1, 18 Bartlett St
Marblehead, MA 01945
978/922-9300

Design Consultant:
Philip Johnson/Alan Ritchie Architects
P.O. Box 1, New York, NY 10021
212/751-3017

Design Consultant:
Gail Wyverman
Gail Lynn Goelet, LLC
10 East 40th St.
New York, NY 10016
212/683-5638

Design Consultant:
New York Water
1701 East Washington Street
Orlando, Florida 32803
407/894-2037

Counsel:
Hodgson, Ostergren, & Hanna
Saratoga Springs, NY 12866
518/587-7442

PREPARED FOR:
CROSSROADS VENTURES LLC.
P.O. BOX 267
MT. TRAMPER, NY 12857

HIGHMOUNT SPA RESORT

Title CONSTRUCTION PHASING PLAN- PHASE 1
- Agreement in Principle

Revisions

Project 03006
Date 08/20/07
CAD # 03006WILD

EXHIBIT
D-5