GRAPHIC SCALE
50 0 25 50 100 200
(IN FEET)
1 inch = 100 ft.

NOTE:
1.) PHASE 3 TROUGH FUTURE PHASES ±8 WILL INCORPORATE THE CONSTRUCTION OF INDIVIDUAL UNITS, DUPLEXES AND DRIVEWAYS BASED ON SALES.
2.) EACH PHASE IS INTENDED TO BE DIVIDED INTO STAGES THAT ARE UNDER 5 ACRES IN SIZE. THE PURPOSE OF THIS DIVISION IS TO PREVENT LARGE AREAS OF LAND FROM BEING OPENED WITHOUT BEING STABILIZED.

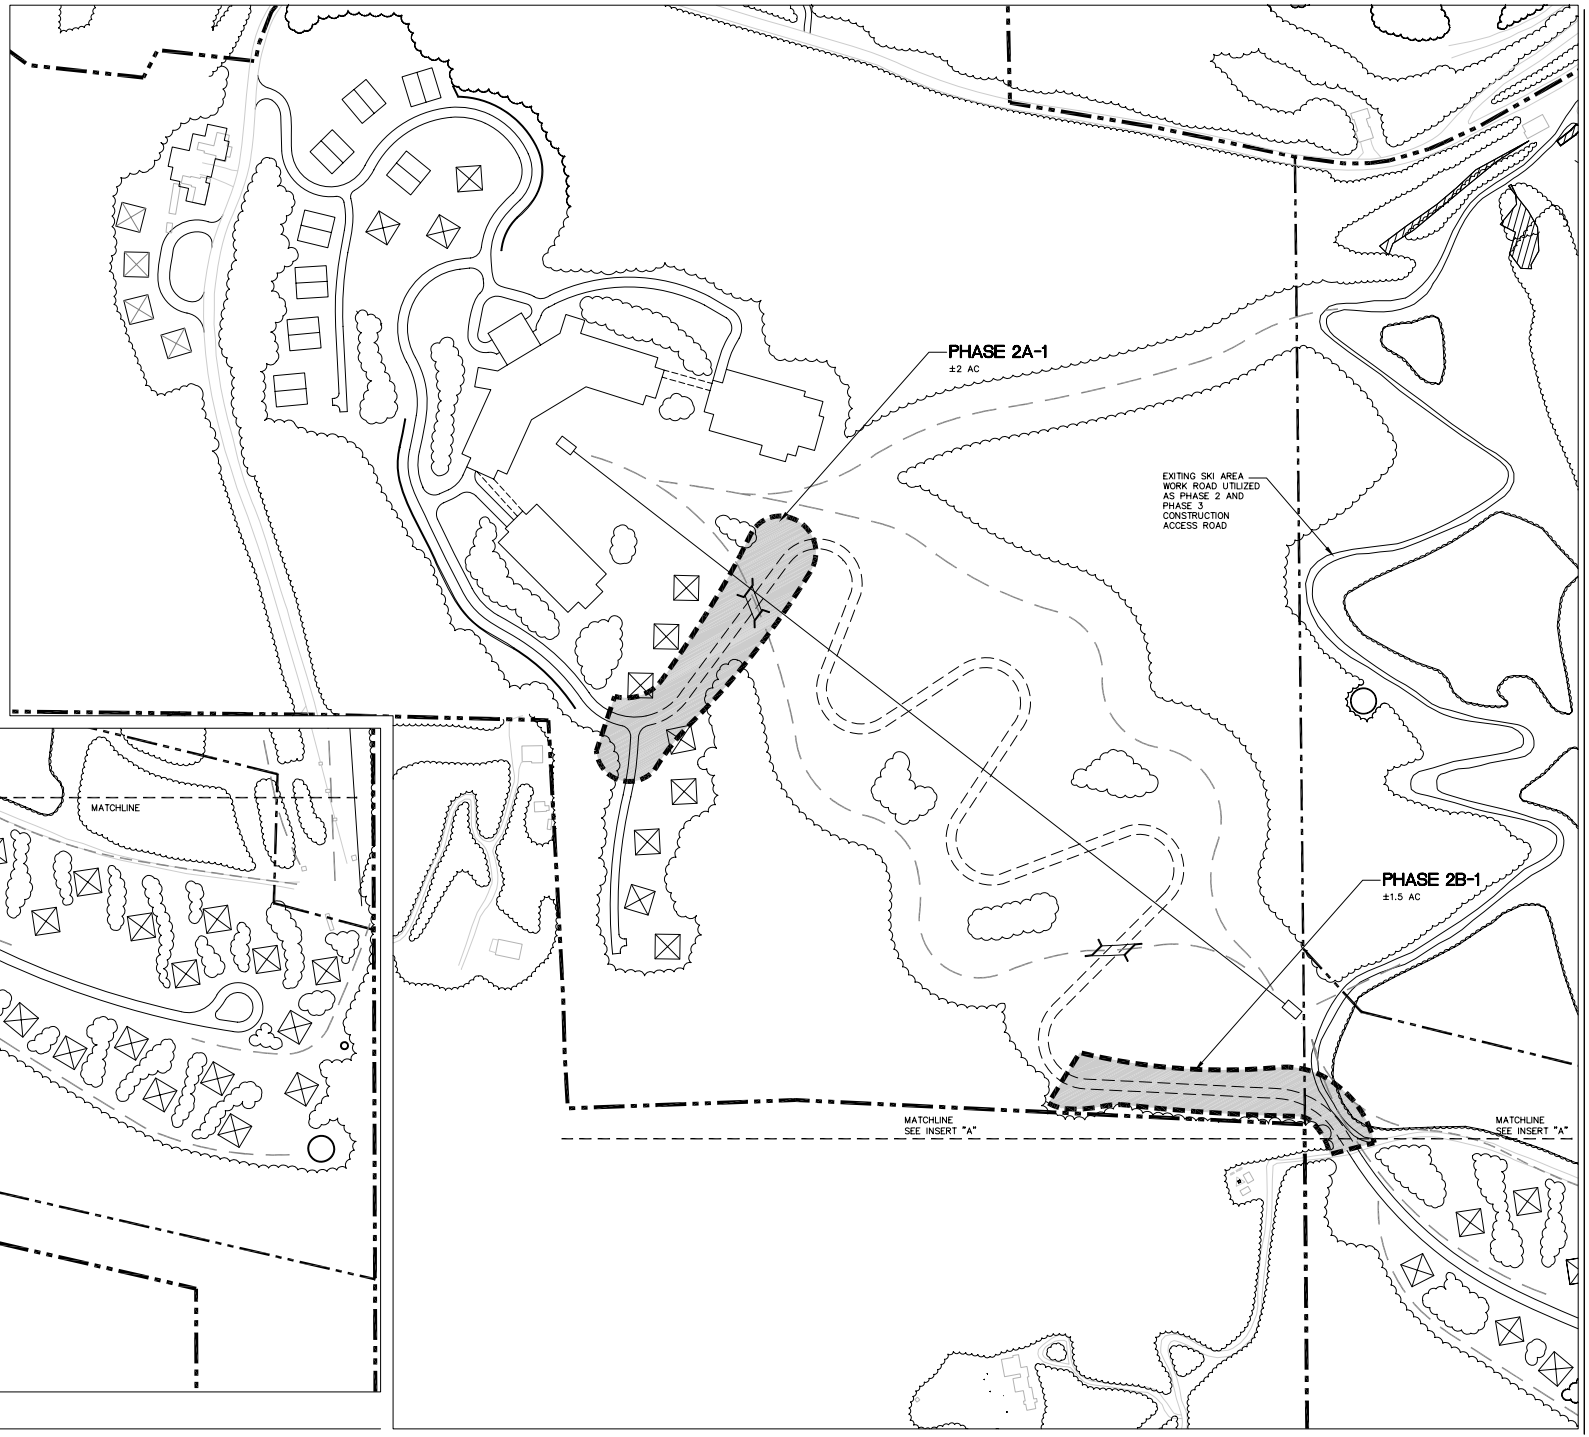

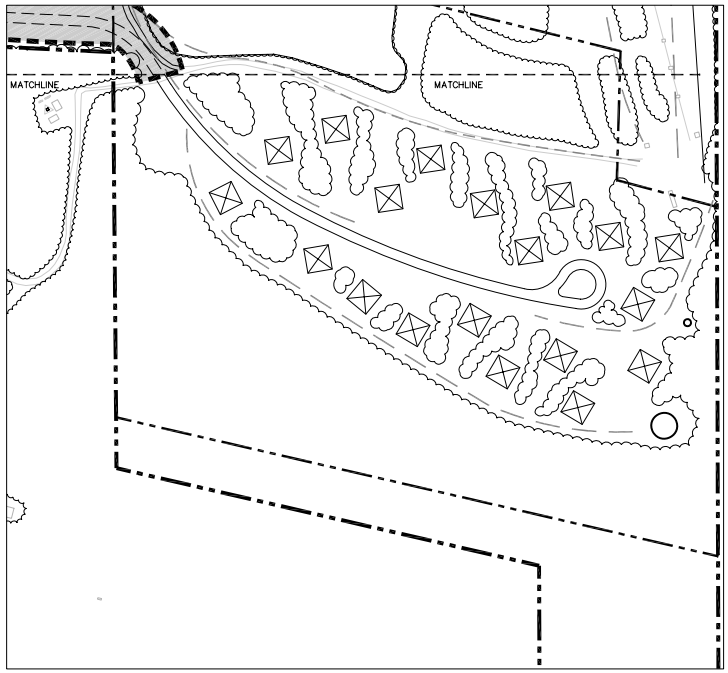

INSERT "A"

the LA group
Landscape Architecture and Engineering, P.C.
40 Long Alley
Saratoga Springs
New York 12866
518/587-8400
Telefax 518/587-0180

Unauthorized alteration or addition to this document is a violation of Section 7209 of the New York State Education Law.

© the LA Group 2007

Design DRC
Drawn RAB
Checked DRC

Engineering Consultant:
McMahon Associates, PC
P.O. Box 1777
Saratoga, NY 12866
518/452-1326

Traffic Consultant:
Creighton Manning Eng., LLP
Albany, NY 12205-1682
518/456-5328

Survey Consultant:
Hayes Eng. & Surveying, PC
P.O. Box 838
Saratoga, NY 12455
845/583-3400

Golf Course Architect:
Gil Hanse Design and Assoc.
P.O. Box 1
St. Simons Island, GA 31522
912/638 3979

Hydrogeologic Consultant:
Hydro Geo Group
P.O. Box 1
Ballston Spa, NY 12065
518/546-3905

Recreation Planning:
TB Group, Inc
P.O. Box 1
Burlington, VT 05402
802/862-8080

Design Consultant:
Philip Johnson/
Alan Ritchie Arch.
P.O. Box 1
New York, NY 10021
212/751-3037

Design Consultant:
Paul Friedman
Land Design Part
10 Park Ave. #1
New York, NY 10016
212/683-5638

Design Consultant:
Steve Dick Design
1701 East Washington Street
Orlando, Florida 32803
407/894-6237

Counsel:
Hodgson, Ostergren, & Hanna
Saratoga Springs, NY
518/587-7400

PREPARED FOR:
CROSSROADS VENTURES LLC.
P.O. BOX 207
MT. TRAMPER, NY 12857

HIGHMOUNT SPA RESORT

Title: CONSTRUCTION PHASING PLAN- PHASE 2
- Agreement in Principle

Revisions

Project 03006
Date 08/20/07
CAD # 03006WILD

EXHIBIT
D-6