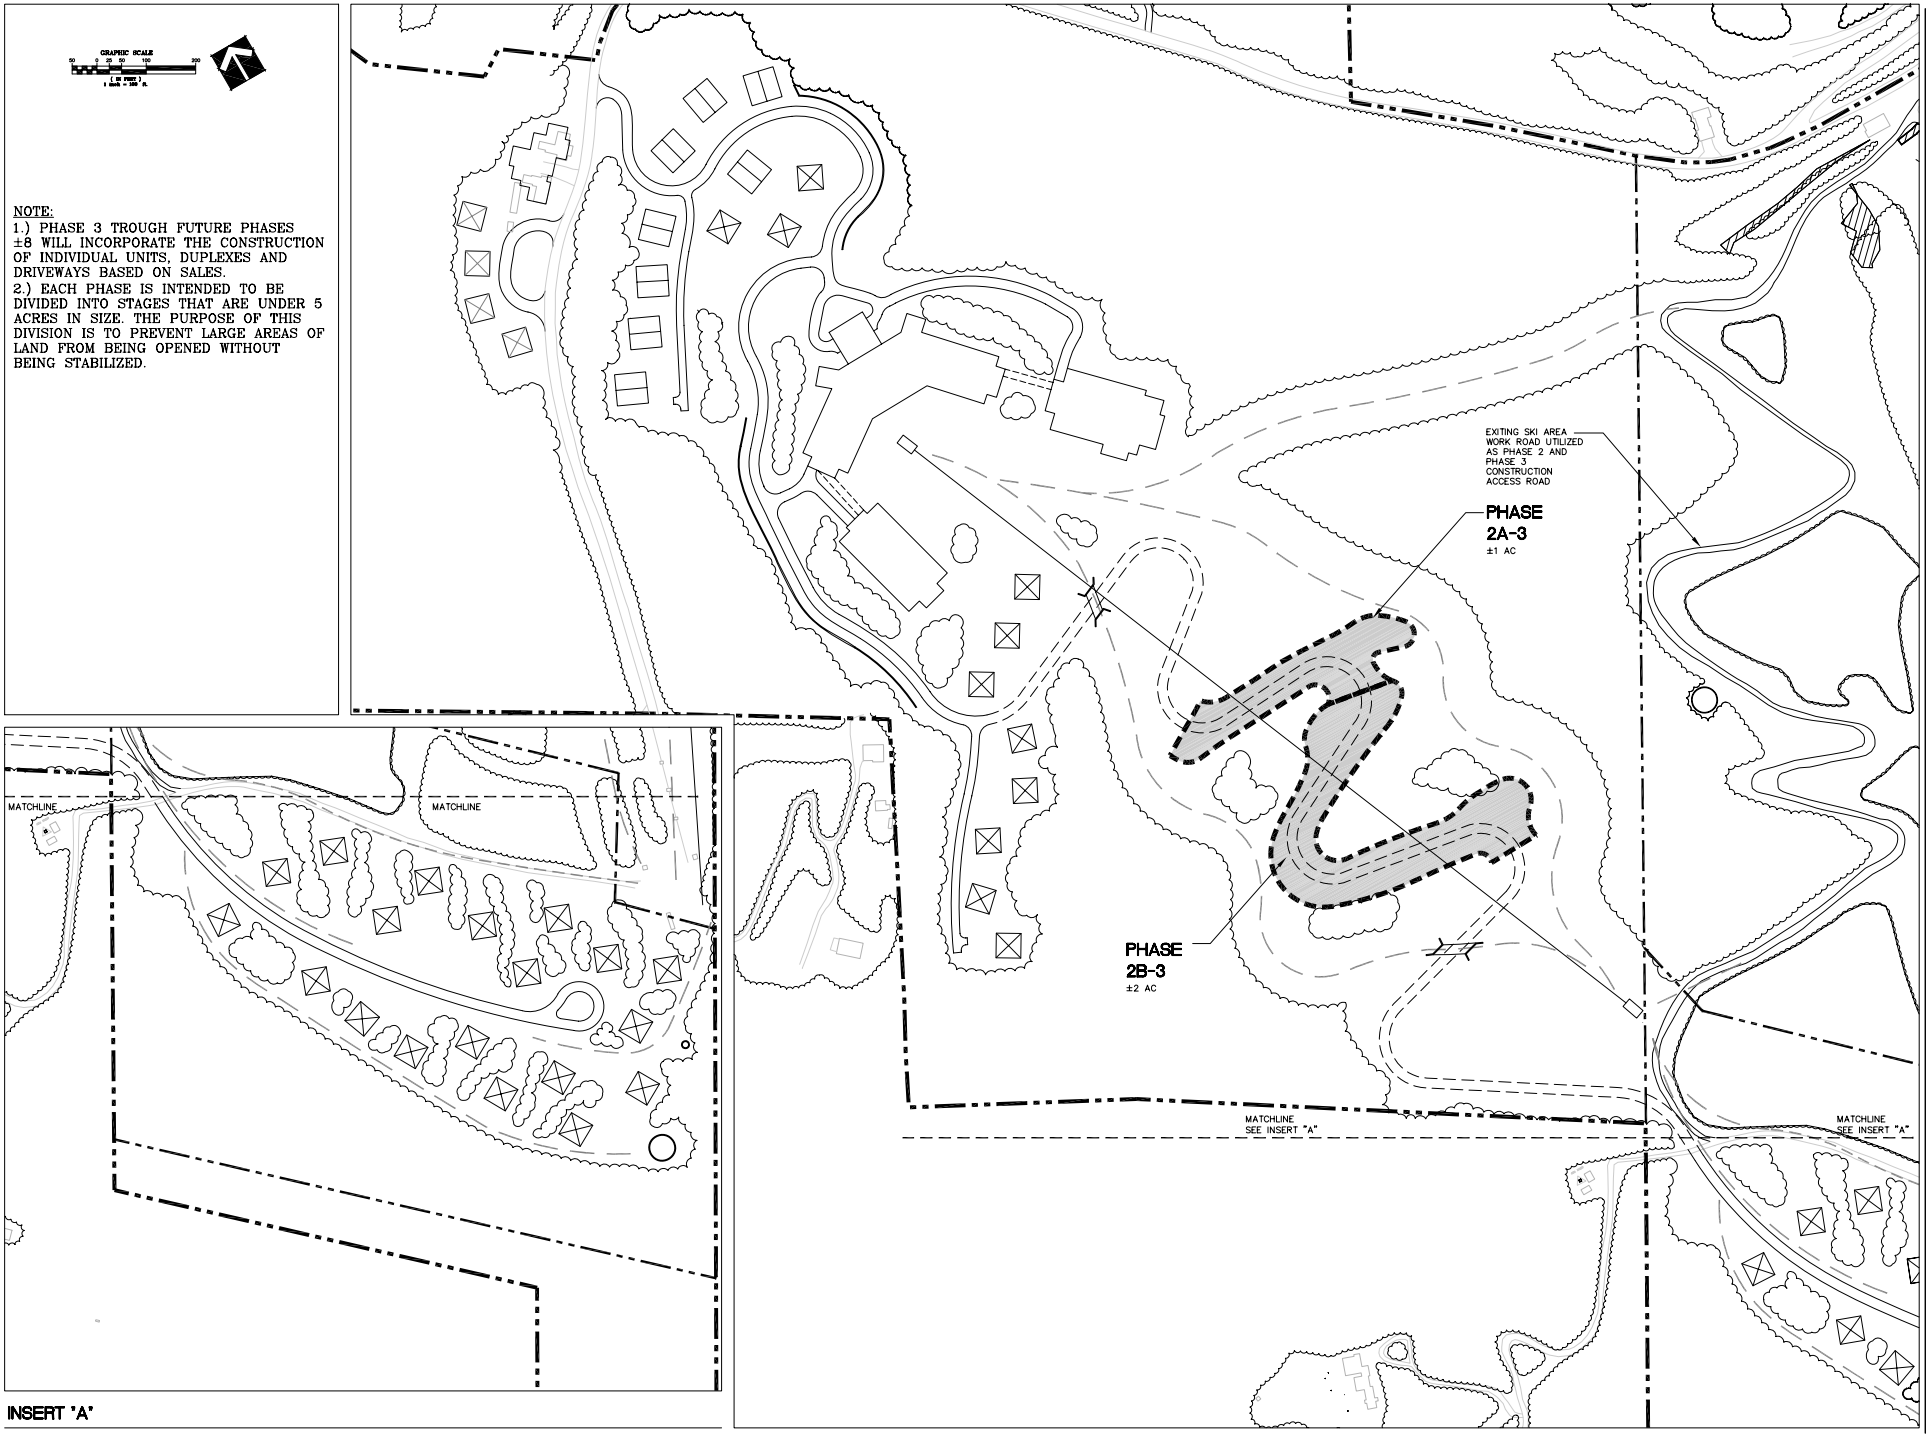

the LA group
Landscape Architecture and Engineering, P.C.
40 Long Alley
Saratoga Springs
New York 12866
518/587-8800
Telefax 518/587-0180

Unauthorized alteration or addition to this document is a violation of Section 7209 of the New York State Education Law.

© the LA Group 2007

Design DRC
Drawn RAB
Checked DRC

Engineering Consultant:
Hydrosphere Engineering, PC
P.O. Box 2777
Saratoga, NY 12866
518/582-1358

Traffic Consultant:
Creighton Manning Eng., LLP
Albany, NY 12205-1682
518/456-5328

Survey Consultant:
Harvey Eng. & Surveying, PC
P.O. Box 838
Gansevoort, NY 12455
518/581-3400

Golf Course Architect:
Gary Brewer Design and Assoc.
P.O. Box 1
St. Simons Island, GA 31522
912/638 3879

Hydrogeologic Consultant:
Mark Gaudette
P.O. Box 2
Ballston Spa, NY 12065
518/546-3905

Recreation Planning:
TS Group
15 Center St
Burlington, VT 05401
802/862-8080

Design Consultant:
Philip Johnson
P.O. Box 1
New York, NY 10021
212/751-3017

Design Consultant:
Geoff Prentice
Geoff Prentice
10 East 40th St.
New York, NY 10016
212/683-5638

Design Consultant:
New York Design
1701 East Washington Street
Orlando, Florida 32803
407/894-2037

Counsel:
Hodgson, Ostergren, & Hanna
Saratoga Springs, Main
P.O. Box 1000
518/587-7442

PREPARED FOR:
CROSSROADS VENTURES LLC.
P.O. BOX 207
MT. TRAMPER, NY 12857

HIGHMOUNT SPA RESORT

Title CONSTRUCTION PHASING PLAN- PHASE 2
- Agreement in Principle

Revisions

Project 03006
Date 08/20/07
CAD # 03006WILD

EXHIBIT
D-8